

MONUMENT RECORD
State of Indiana - County of Monroe

Section: 5

Township: 9 North


Range: 1 West

Corner ID: Blm E-03

Monument Description & Remarks: MAG nail with washer, "SHEPPARD LS# 20100021", 5ft west of center line of Maple Grove Road. Survey Sign 4ft above ground at pt. B

References On File: Michael E. Sheppard survey, Howard Halderman (2007), on file in Recorder Office cabinet S, envelope 389


RECOVERY TIE DRAWING
Field Book 40 Page No. 32


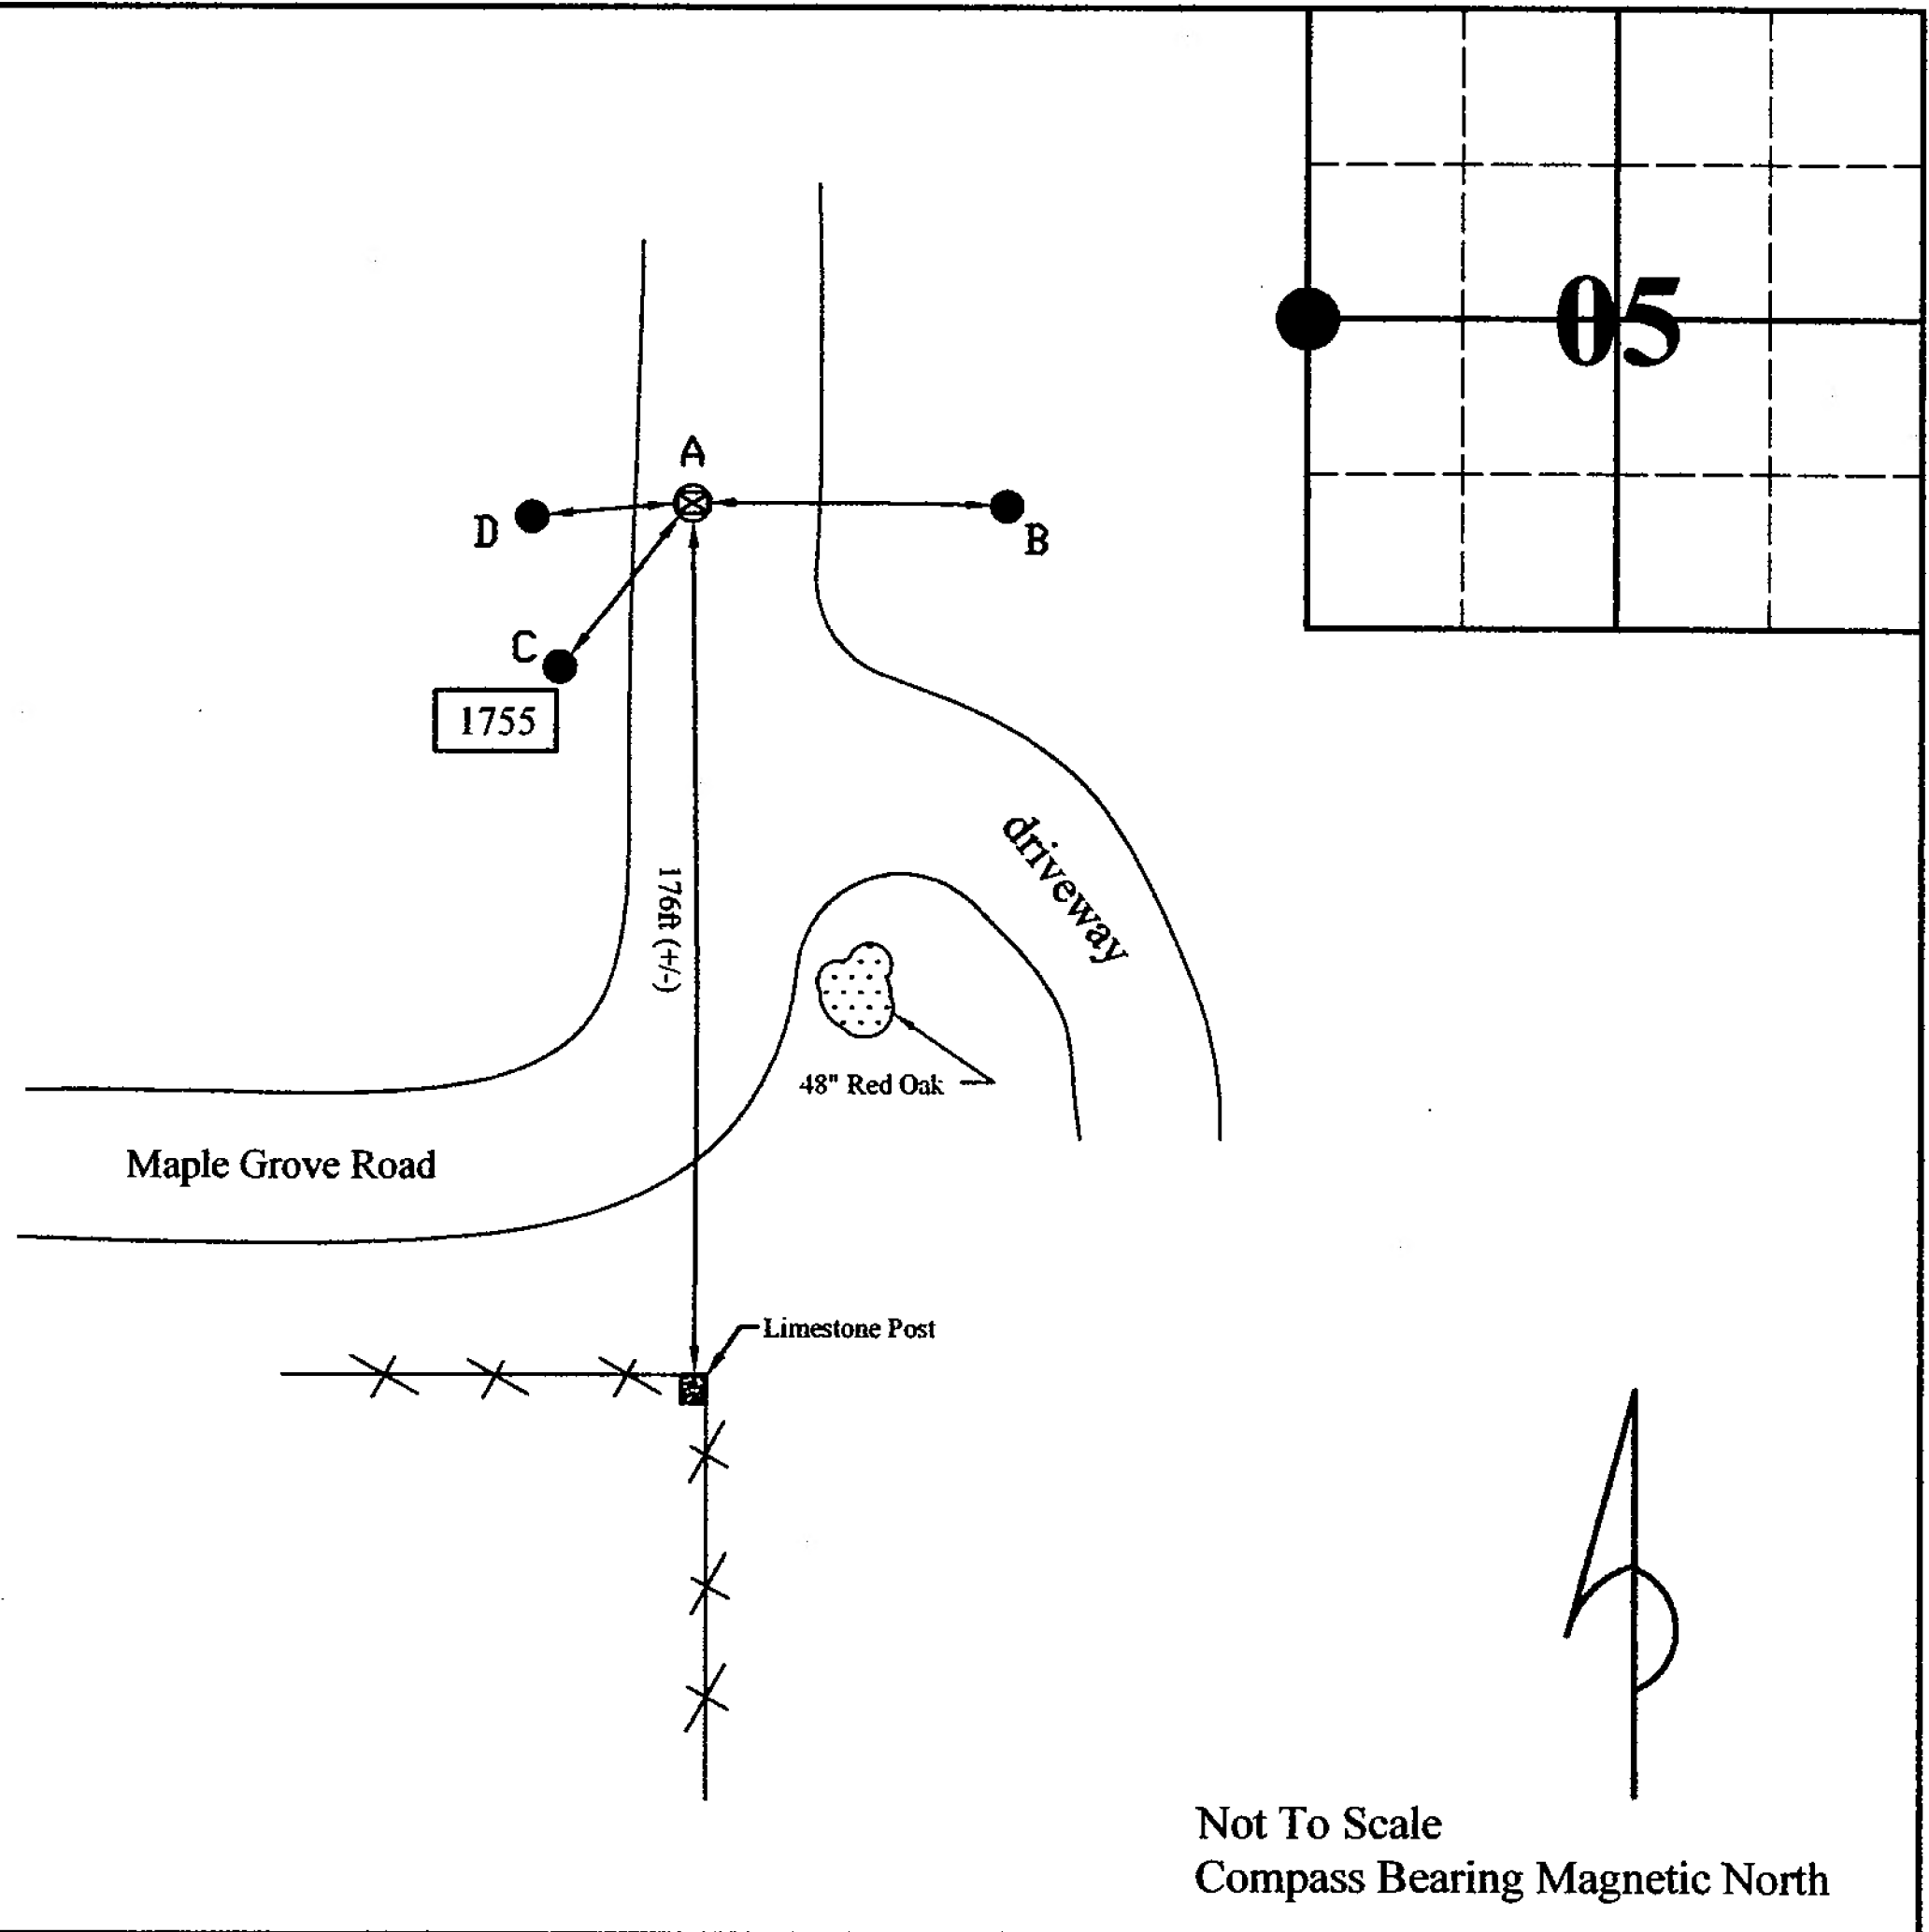


- A** - MAG nail with washer
- B** - S 70° E 37.80' to Survey Sign on 46" power line pole
- C** - S 25° W 21.00' to 4" steel mailbox post
- D** - S 80° W 17.14' to 4"x4"x3' telephone tower box

Not To Scale
Compass Bearing Magnetic North

I, Kevin P. Enright, Monroe County Surveyor, hereby certify that this document was prepared under my direction in accordance with the provisions of section 36-2-12-11 of the Indiana Code; and the above data is given under my hand and seal this 16th day of January, 2008.

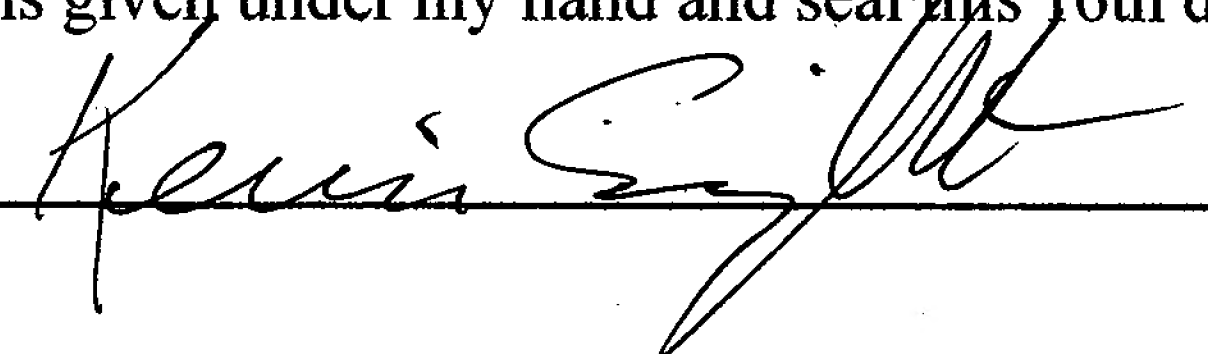

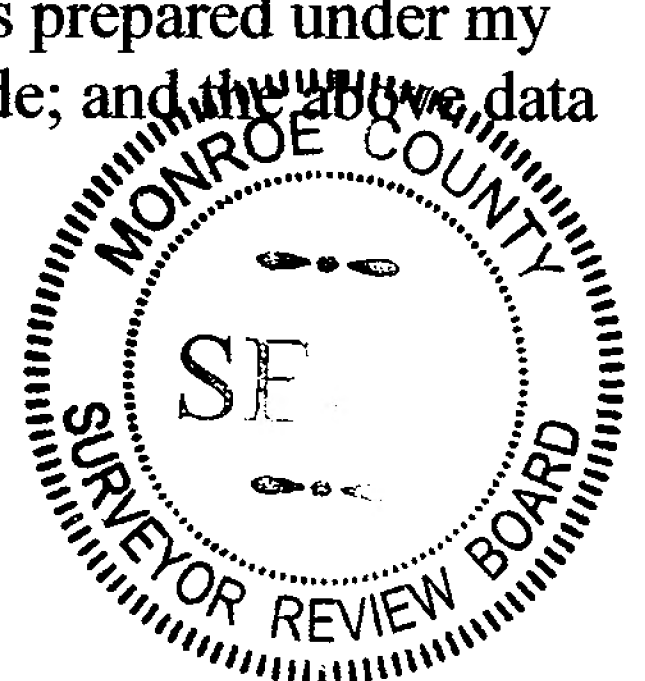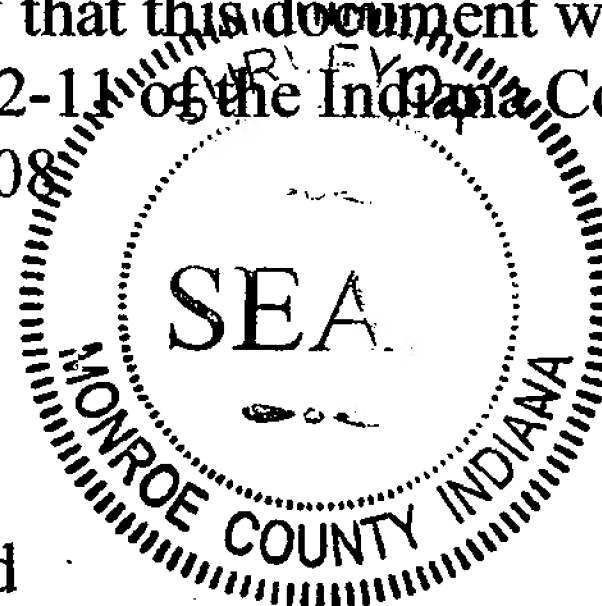

Administered by the Monroe County Surveyor Review Board

Date: 2/12/2008



Blm E-03

01/16/2008